


Visual Representation Only - Not For Production Runs

- Thermal Break - Provided
- 1.55" Threshold - Provided
- 2.5" Top Rail - Provided
- 3.80" Diameter Rollers - Provided
- Equalizer Block - Provided
- Screens - Not Provided
- No. 16 Trim Blocks - Provided
- Drip Cap - Provided


Note: Drip Cap Only
Applicable to Nail-fin Option.

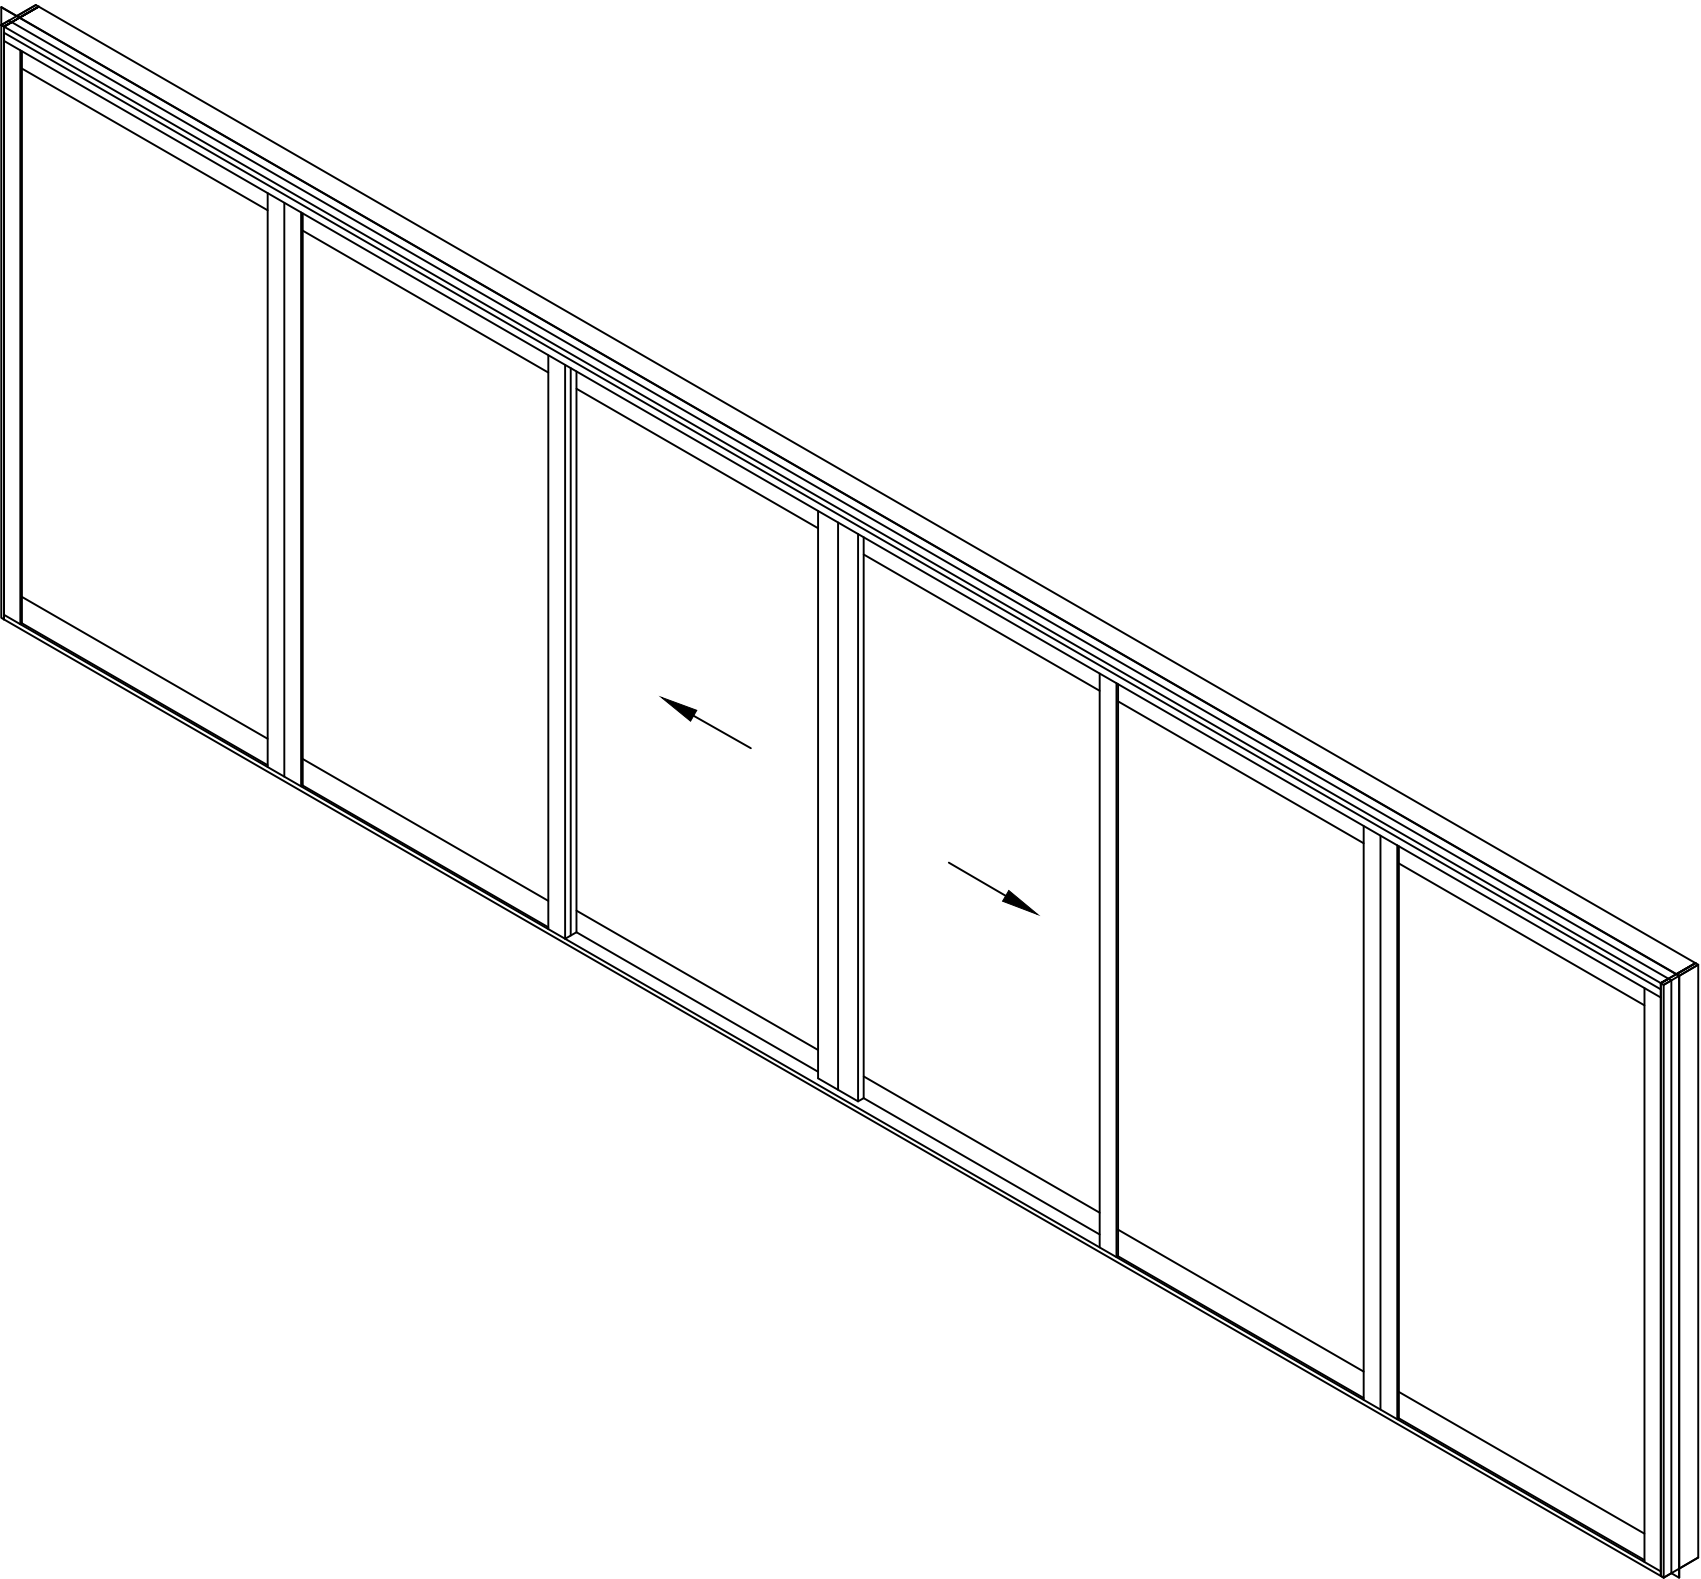

Series 600 Sliding Glass Door - (OOXXOO)


Visual Representation Only - Not For Production Runs

Note: Drip Cap Only
Applicable to Nail-fin Option.

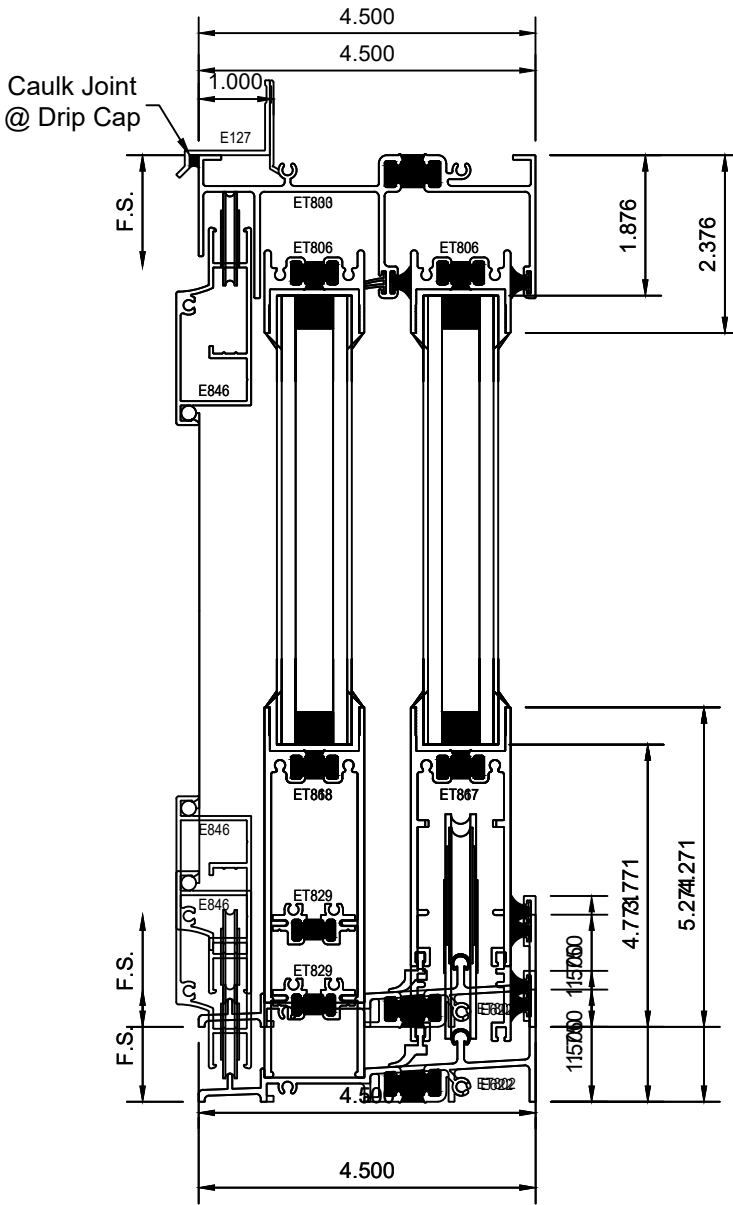

Series 600 Sliding Glass Door - (OOXXOO)

Visual Representation Only - Not For Production Runs

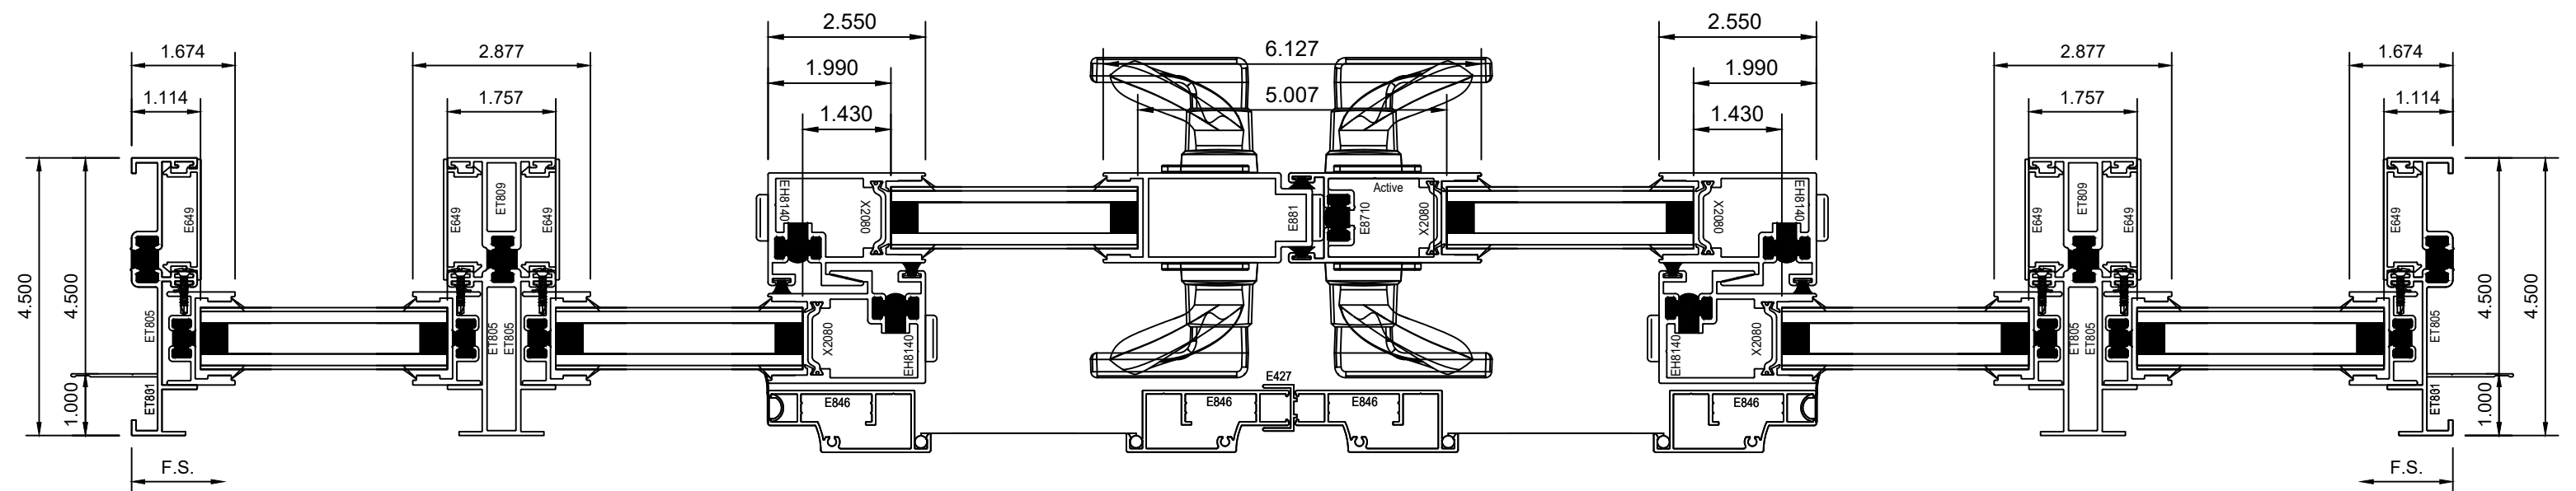

Series 600 Sliding Glass Door - (00XX00)