Visual Representation Only - Not For Production Runs

Thermal Break - Provided


Nail Fin Frame - Provided

Equal Legs Frame - Provided

High Base Sill - Provided

Screen - Provided

Drip Cap - Provided

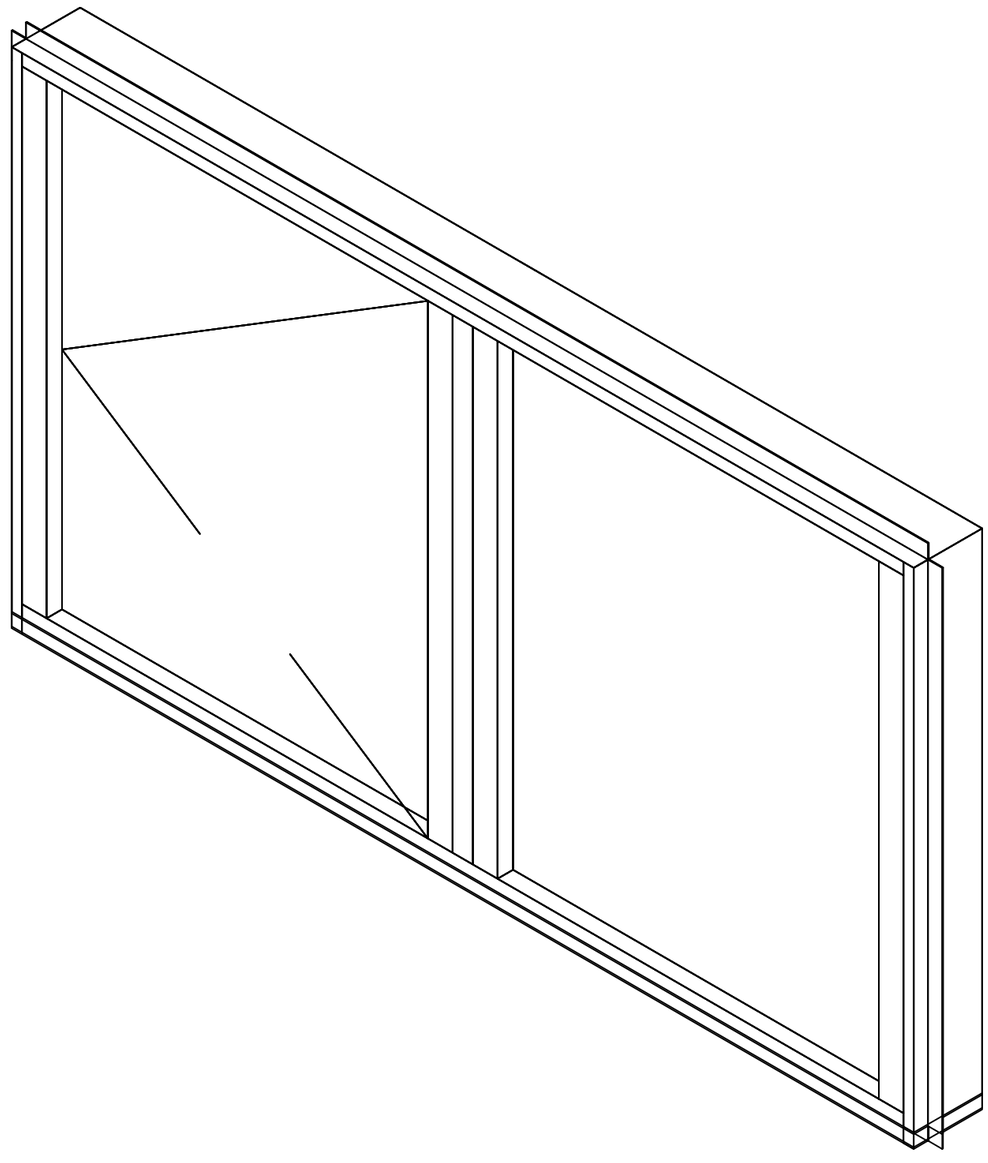


Note: Drip Cap Only


Applicable to Nail-fin Option.

Visual Representation Only - Not For Production Runs

Note: Drip Cap Only

Applicable to Nail-fin Option.

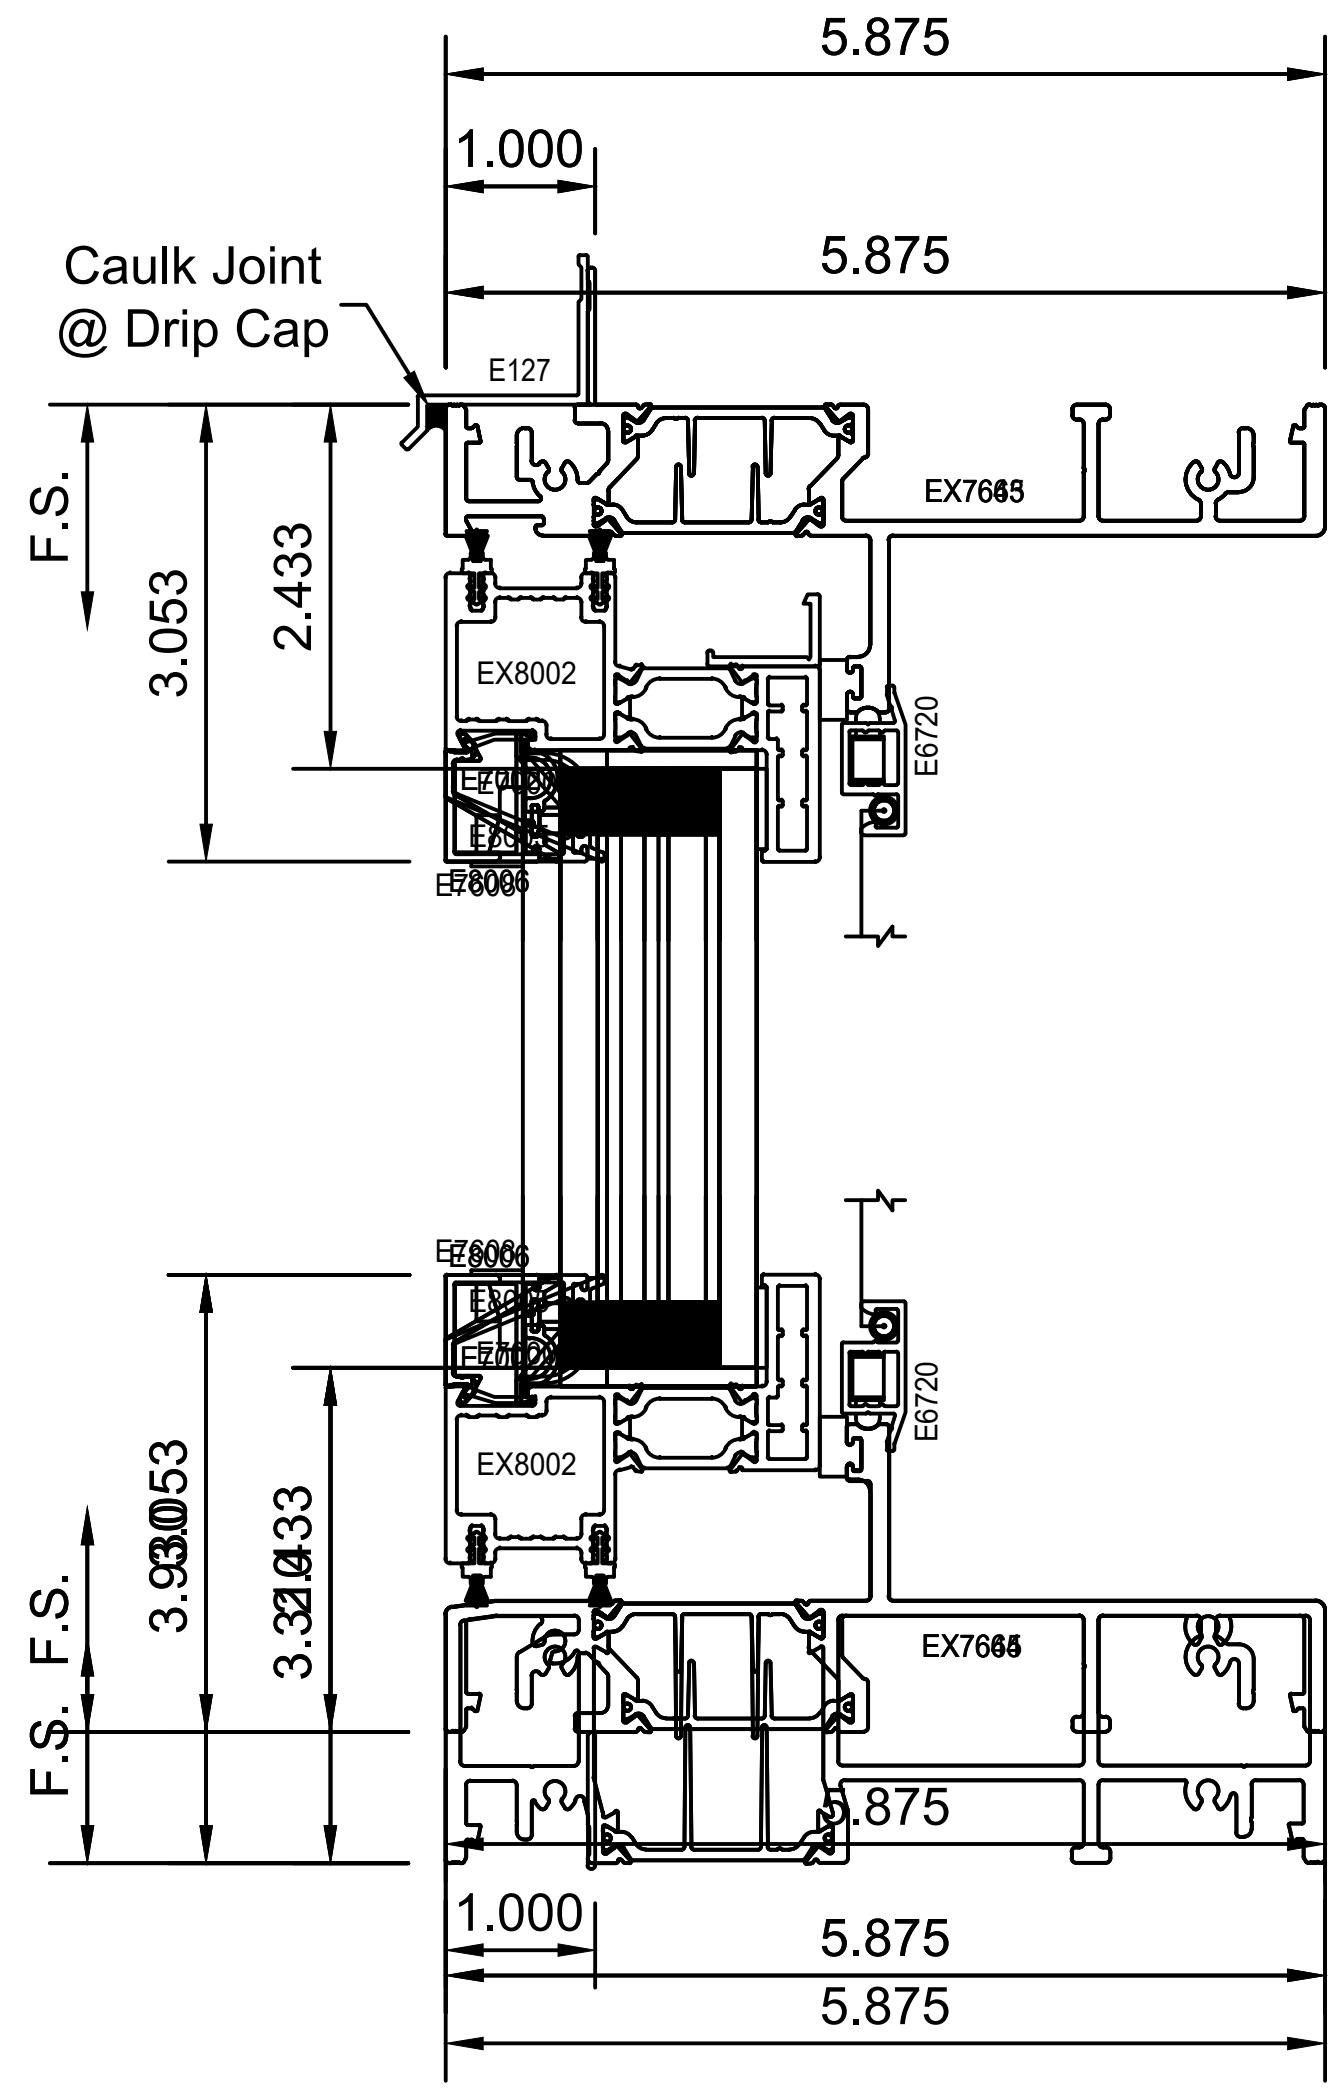

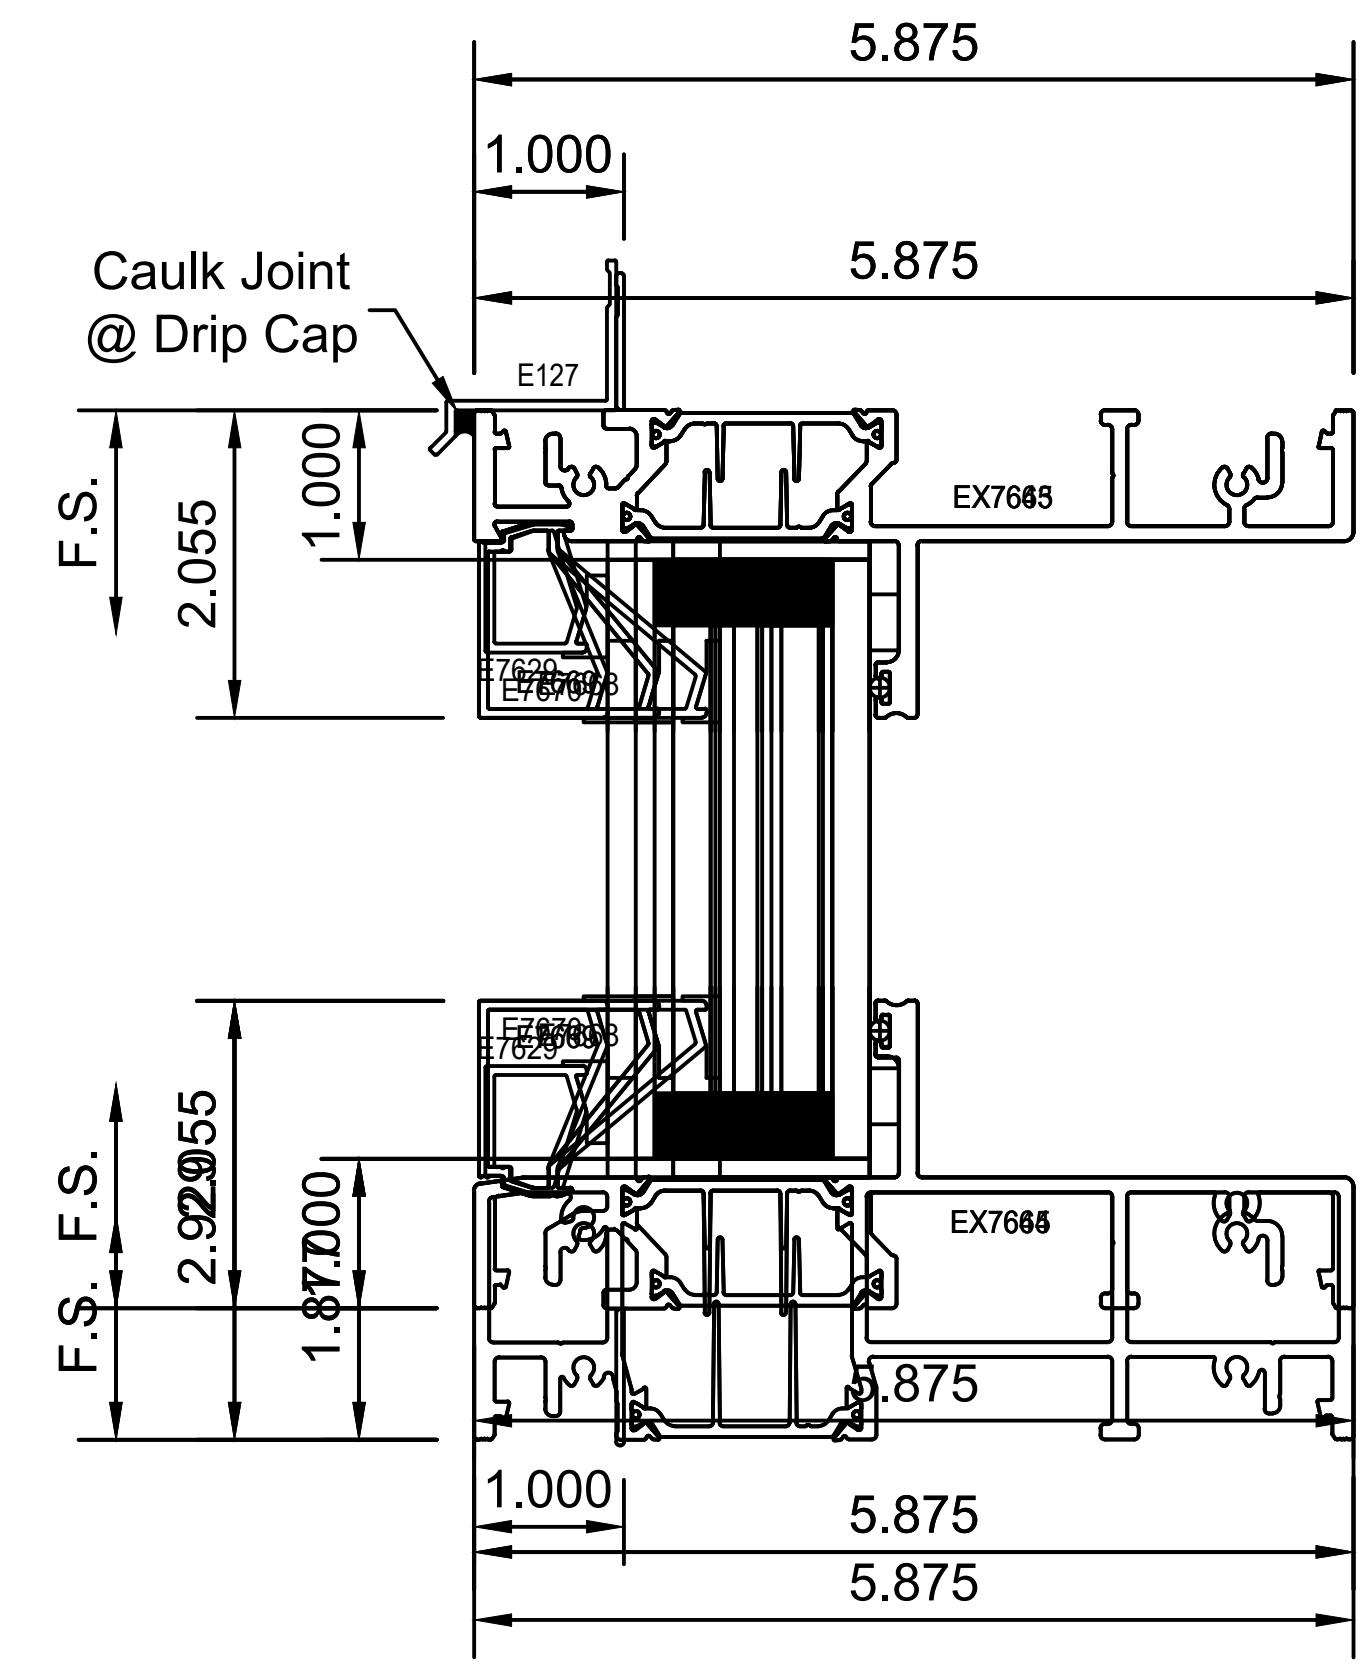

Series 7670 Hinged Casement Window - Casement Window Beside 7675 Fixed Window

Visual Representation Only - Not For Production Runs

